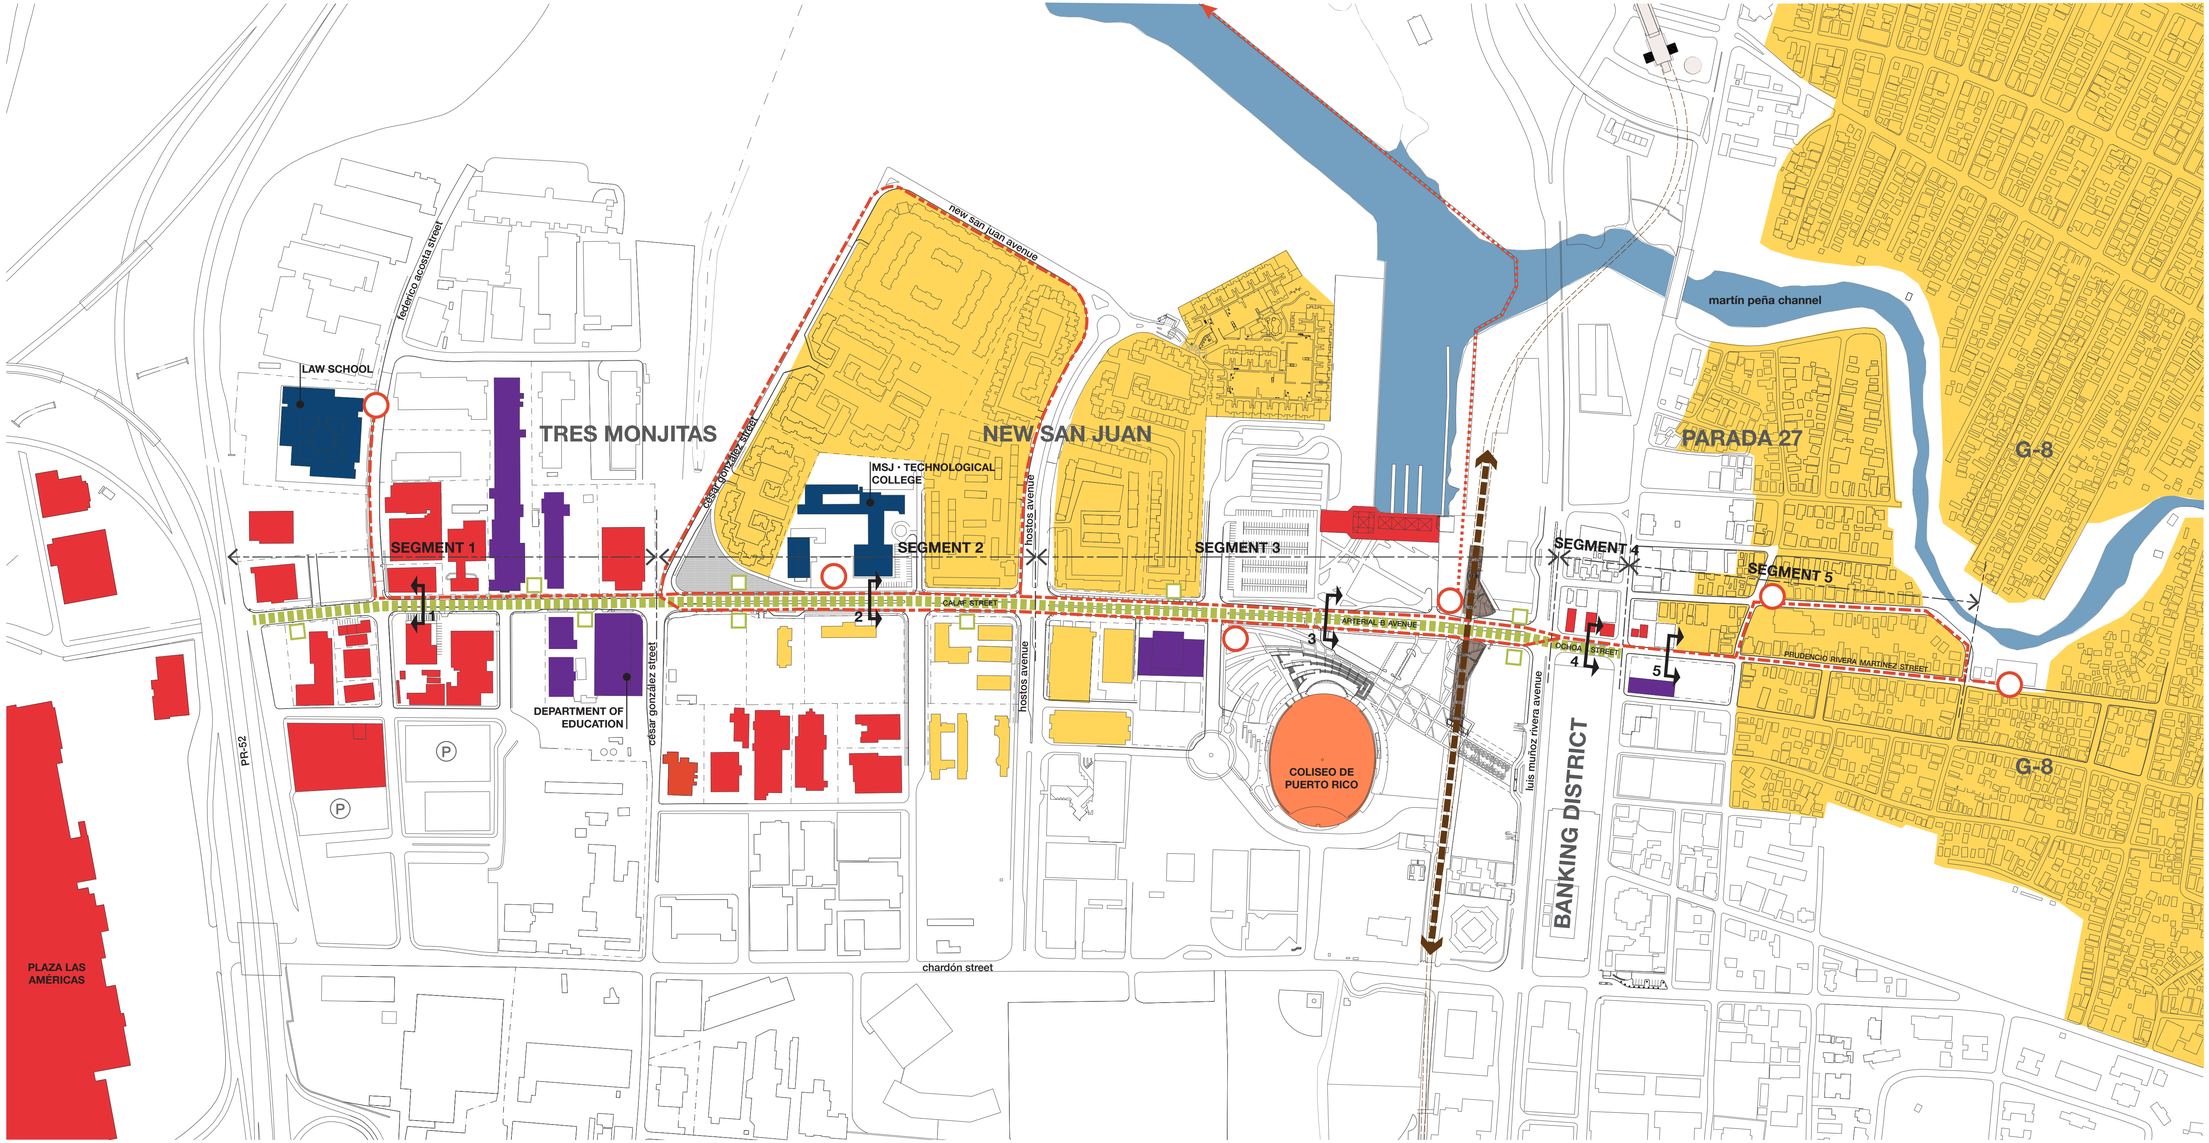

- Commercial
- Residential
- Educational
- Institutional
- Entertainment

- Main transportation collector: Tren Urbano
- Tren Urbano Station
- Parque Central's Lineal Walk
- New Bicycle Route
- Bicycle Hub
- Bus Route
- Bus Stops

PHASE IX: CALAF STREET & PARADA 27

0 25 50 100 150 200 300

Manuel Bermúdez **Arquitecto** csp

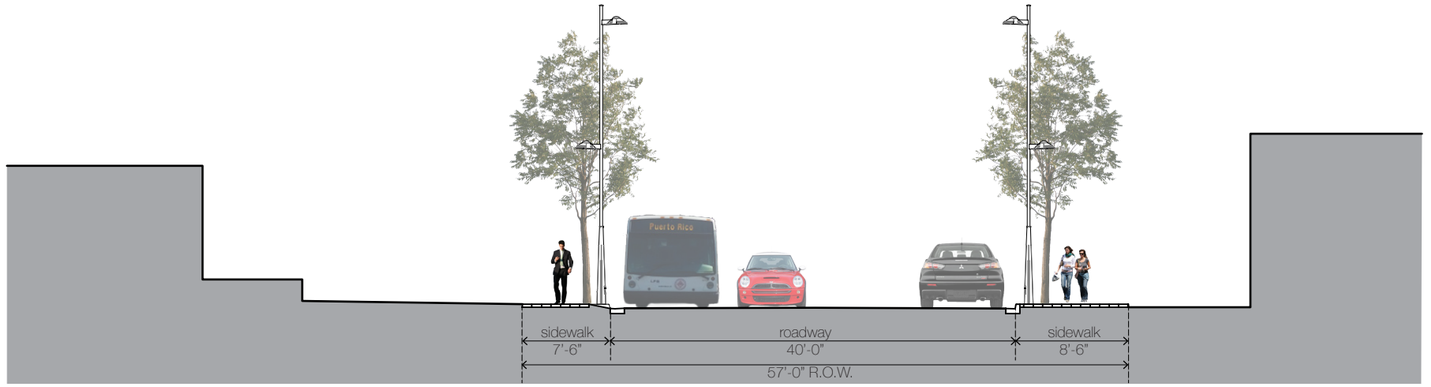

SEGMENT 1: Typical Section

PHASE IX: CALAF STREET & PARADA 27

Manuel Bermúdez **Arquitecto** csp

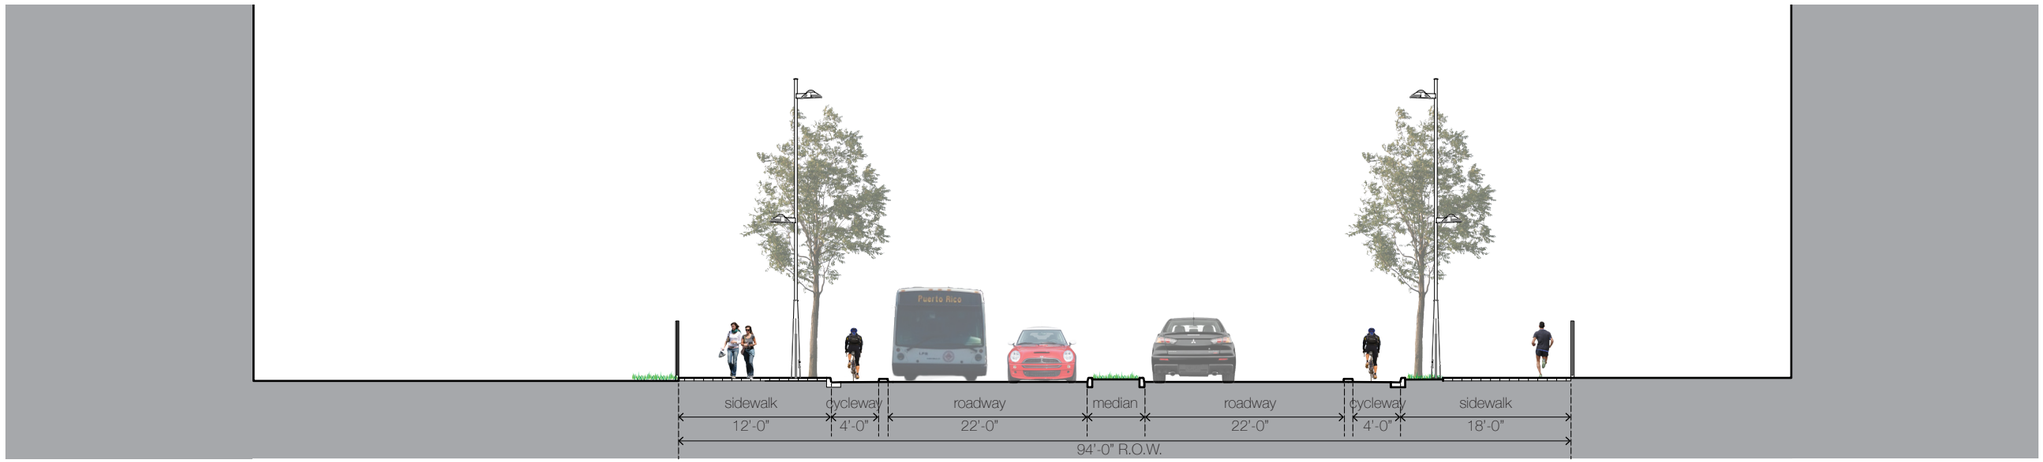

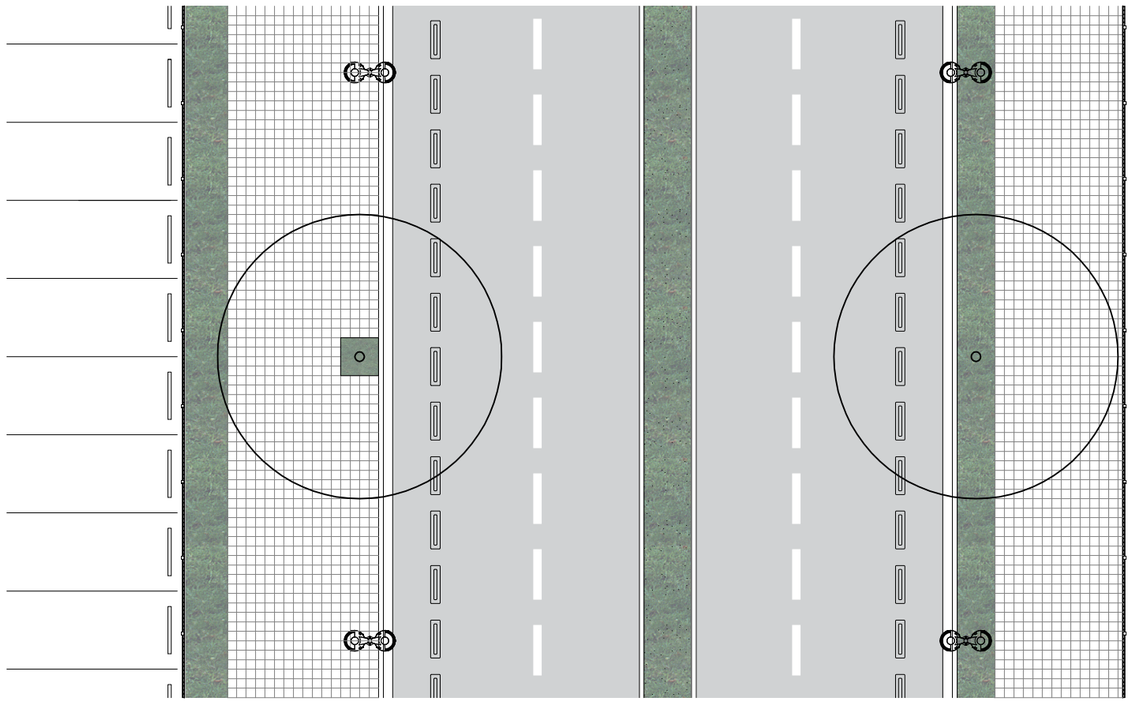

SEGMENT 2: Typical Section

PHASE IX: CALAF STREET & PARADA 27

Manuel Bermúdez **Arquitecto** csp

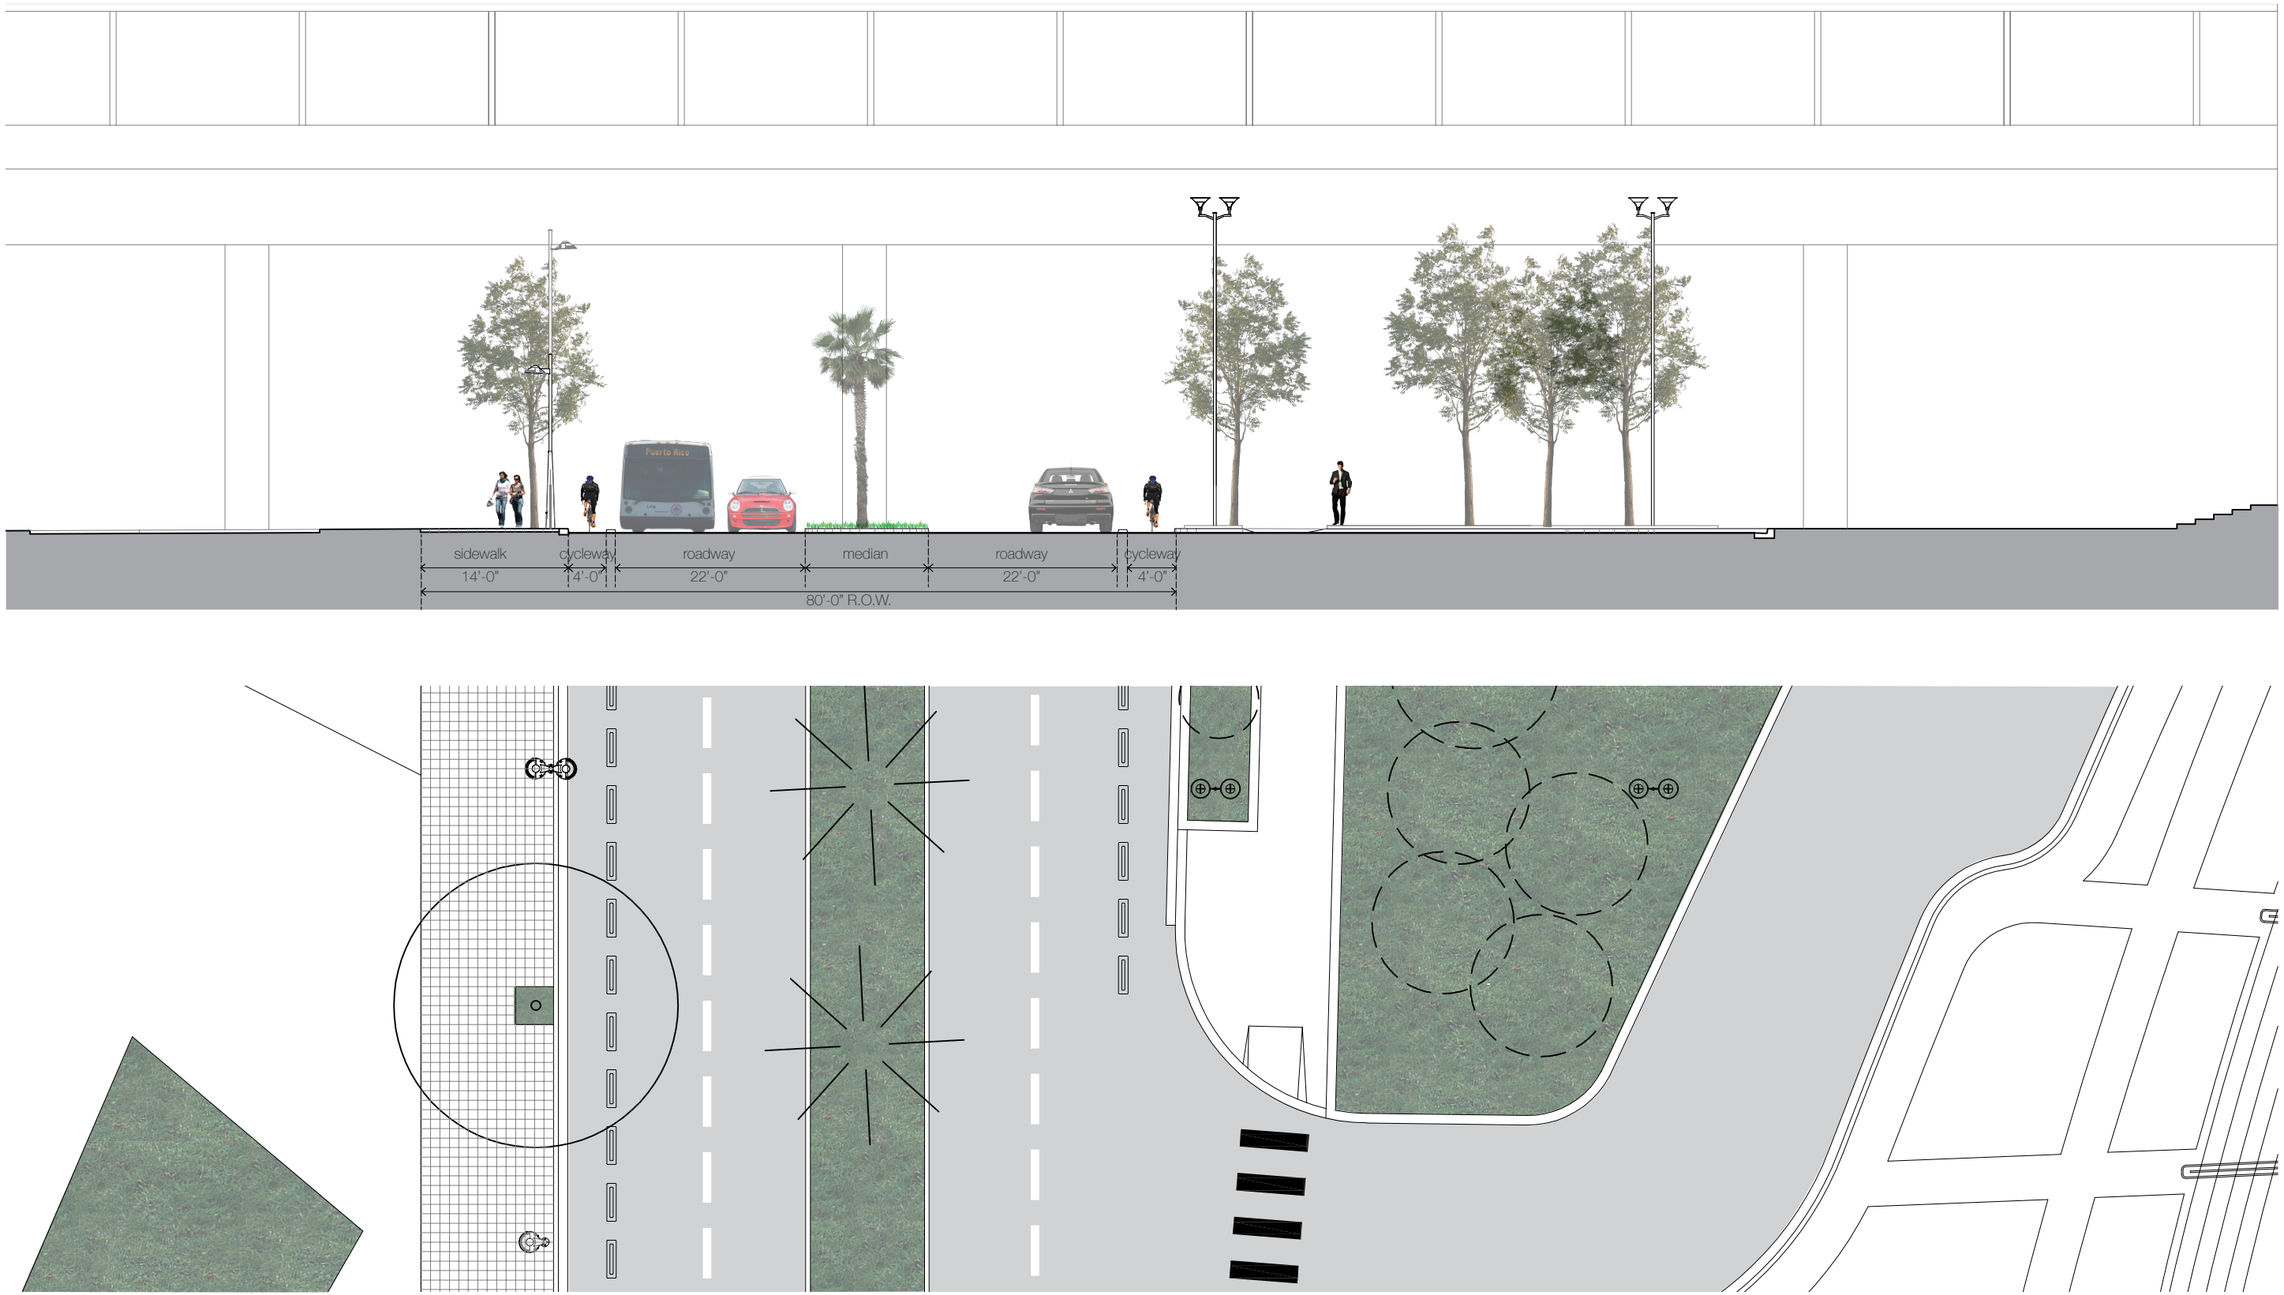

SEGMENT 3: Typical Section

PHASE IX: CALAF STREET & PARADA 27

Manuel Bermúdez **Arquitecto** csp

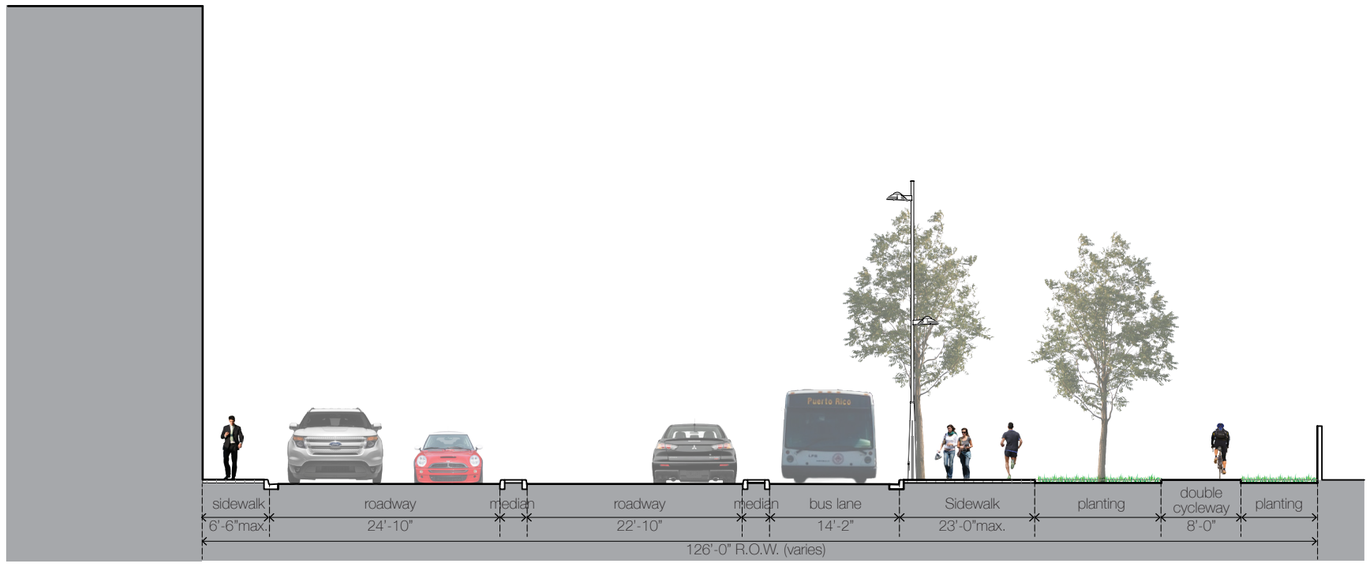

SEGMENT 4: Typical Section

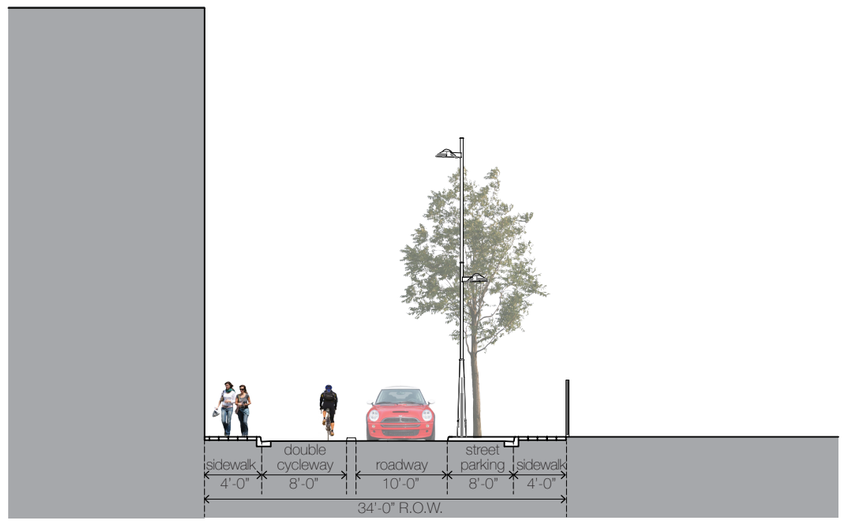

SEGMENT 5: Typical Section

PHASE IX: CALAF STREET & PARADA 27

Manuel Bermúdez **Arquitecto** csp